NOT USED 21

Scale= NTS A-404

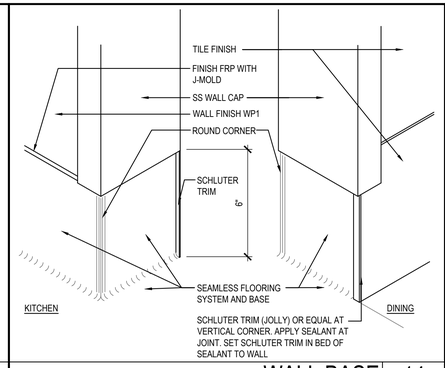

WALL BASE 14

Scale= 3" = 1'-0" A-404

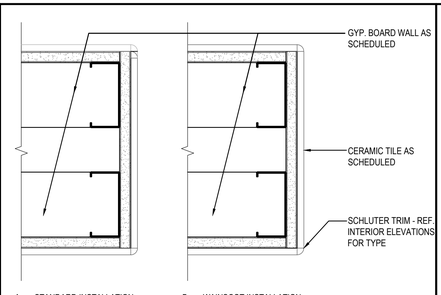

PLAN SECTION WALL DETAIL 11

Scale= 3" = 1'-0" A-404

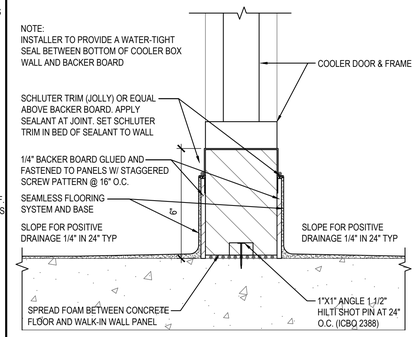

WALL BASE @ COOLER 7

Scale= 3" = 1'-0" A-404

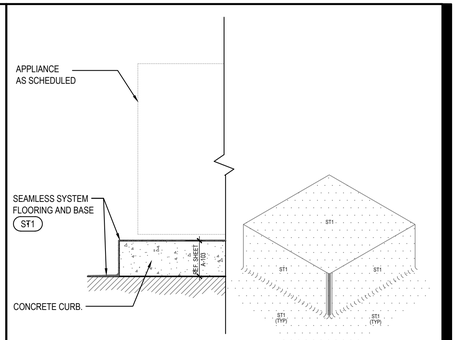

2 CURB DETAIL 4

Scale= 1" = 1'-0" A-404

MANAGER CABINET STATION CURB SIZES REFER FLR. PLAN FOR LOCATION

1) IF CABINET IS ENCLOSED BY 3 SIDE OF WALLS:
8" H X 24" W X 48-1/2" L (CONCRETE CURB ONLY, NOT INCLUDE SEAMLESS BASE)
SEAMLESS SYSTEM ON FRONT FACE (EXPOSED CURB). THIS APPLY TO PROTOTYPE BUILDING LAYOUTS.

2) IF CABINET ENCLOSED BY ONLY (1) ONE WALL:
8" H X 24" W X 46" L (CONCRETE CURB ONLY, NOT INCLUDE SEAMLESS BASE)
SEAMLESS SYSTEM ON FRONT AND (1) SIDE FACE (EXPOSED CURB)

3) IF CABINET OPEN WITH NO WALLS:
8" H X 24" W X 46" L (CONCRETE CURB ONLY, NOT INCLUDE SEAMLESS BASE)
SEAMLESS SYSTEM ON ALL 3 SIDES OF THE CURB

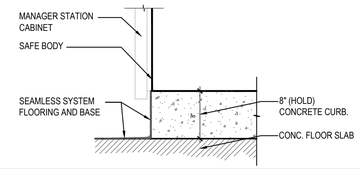

MGR. STATION & SAFE CURB 20

Scale= 1" = 1'-0" A-404

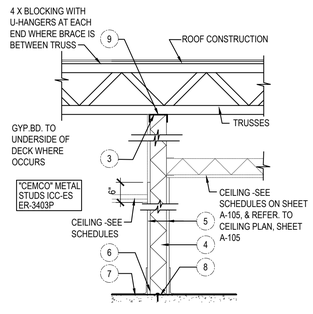

HEIGHT	METAL STUD SIZE & SPACING
UP TO 12'-0"	1½"x3½"x20Ga @ 16" O.C.
SPACING LENGTH	SIZE
6'-0" OR UNDER	3½"x20Ga
6'-1" TO 8'-0"	4"x20Ga

1. STRUCTURAL MEMBER ABOVE
2. BRACING @ 4'-0" O.C. STAGGERED W/ 3#10 EA. END
3. 20 Ga. CONT. TRACK W/ 8# SCREW/STUD
4. METAL STUDS (SEE SCHEDULE)
5. SEE ARCHITECTURAL FOR FINISH
6. CONT. 20 Ga. UNPUNCHED TRACK (1 1/16" FLANGE)
7. CONCRETE SLAB
8. HILTI POWDER ACTUATED FASTENER .145 Ø x 1 1/2" PENETRATION @ 32" O.C. OR EQUAL
9. 18 Ga. UNPUNCHED 3" DEEP LEG TRACK W/ 3 #10 SCREWS
10. #8 SCREW PER STUD TYPICAL CONNECTION EA. FLANGE OF STUD TO STEEL TRACK (TOP & BOTT. TRACK)

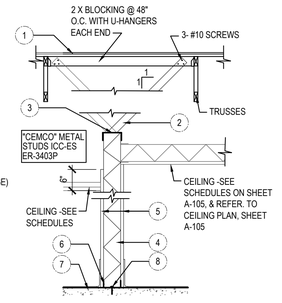

PARTITION DETAILS 10

Scale= 3/4" = 1'-0" A-404

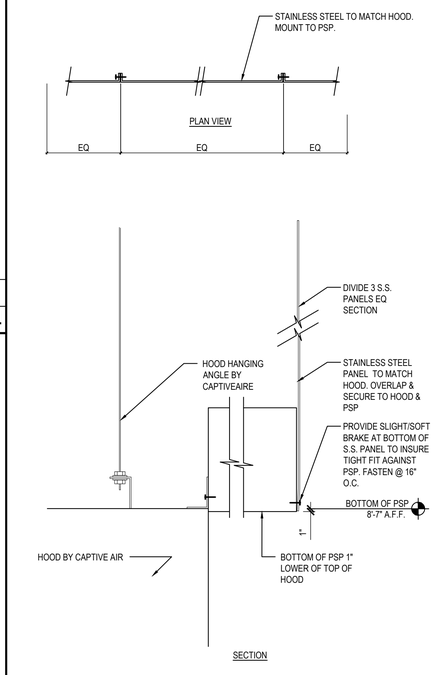

S.S. DETAIL @ EXHAUST HOOD 6

Scale= 1/2" = 1'-0" A-404

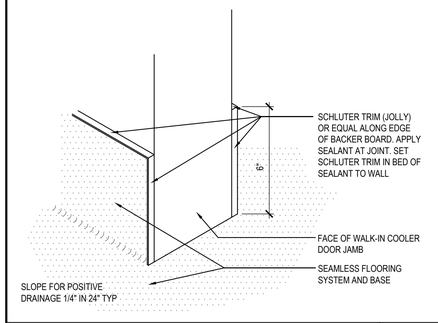

WALL BASE @ COOLER 3

Scale= 3" = 1'-0" A-404

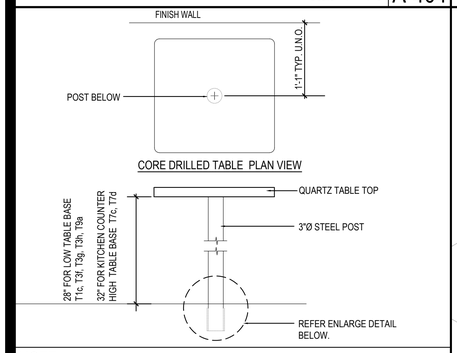

NOTE:
G.C. TO REFER CORE DRILL LOCATION ON SHEET A-109

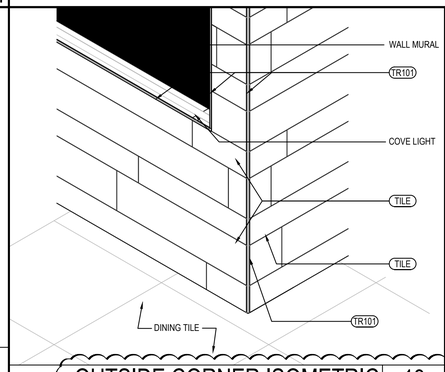

OUTSIDE CORNER ISOMETRIC 13

Scale= 3/4" = 1'-0" A-404

2 NOT USED 9

Scale= 3/4" = 1'-0" A-404

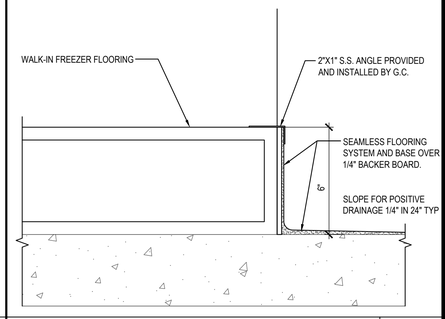

WALL BASE @ FREEZER 2

Scale= 3" = 1'-0" A-404

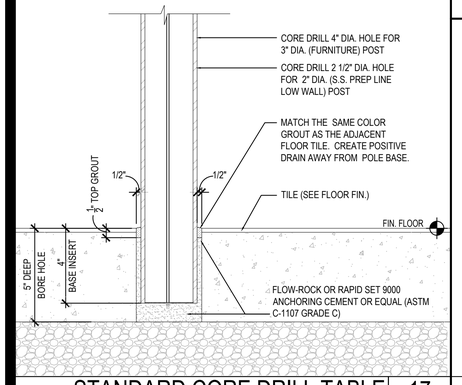

STANDARD CORE DRILL TABLE 17

NTS A-404

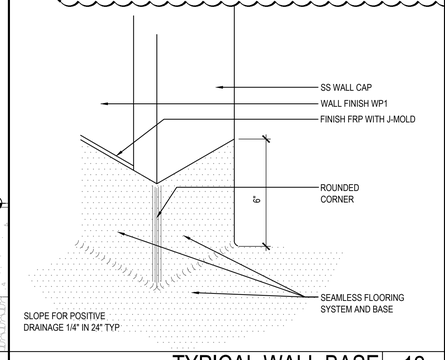

TYPICAL WALL BASE 12

Scale= 3" = 1'-0" A-404

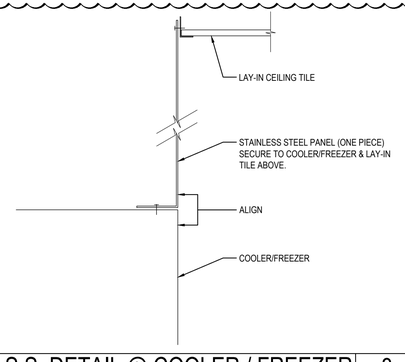

S.S. DETAIL @ COOLER / FREEZER 8

Scale= 1/2" = 1'-0" A-404

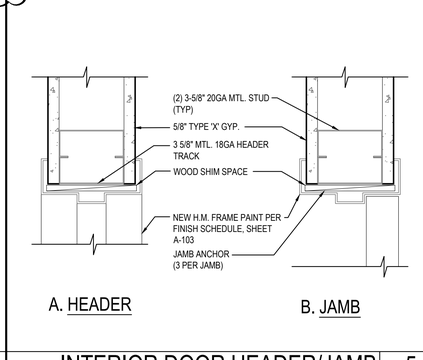

INTERIOR DOOR HEADER/JAMB 5

Scale= 3" = 1'-0" A-404

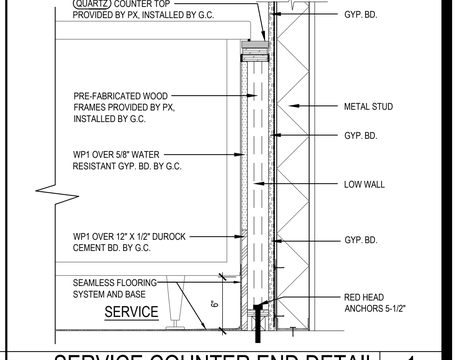

SERVICE COUNTER END DETAIL 1

Scale= 1 1/2" = 1'-0" A-404

PANDA EXPRESS, INC.
1683 Walnut Grove Ave.
Rosemead, California
91770
Telephone: 626.799.9898
Facsimile: 626.372.8288

All ideas, designs, arrangement and plans indicated or represented by this drawing are the property of Panda Express Inc. and were created for use on this specific project. None of these ideas, designs, arrangements or plans may be used by or disclosed to any person, firm, or corporation without the written permission of Panda Express Inc.

REVISIONS:

2	REV. LDH COMMENTS	12-16-2021
1	DRIVE THRU REVISION	01-14-2022

ISSUE DATE:

	PERMIT/BID ISSUE	09-20-2021
	PERMIT/BID ISSUE	01-20-2022

DRAWN BY: -

PANDA PROJECT #:	-	S8-21-D8118
PANDA STORE #:	-	D8118
ARCH PROJECT #:	-	20185

Heights Venture
ARCHITECTURE DESIGN

HOUSTON
1111 North Loop West, Suite 800
Houston, Texas 77008
713 869 1103 V

DALLAS
5741 Legacy Drive, Suite 320
Plano, Texas. 75024
972 490 7292 V

PANDA EXPRESS

TRUE WARM & WELCOME
901 N. SERVICE RD. E.
RUSTON, LA 71270

A-404

ARCHITECTURAL DETAILS

PERMIT/BID SET

TRUE WARM & WELCOME 2200 R6

© COPYRIGHT 2022 HEIGHTS VENTURE